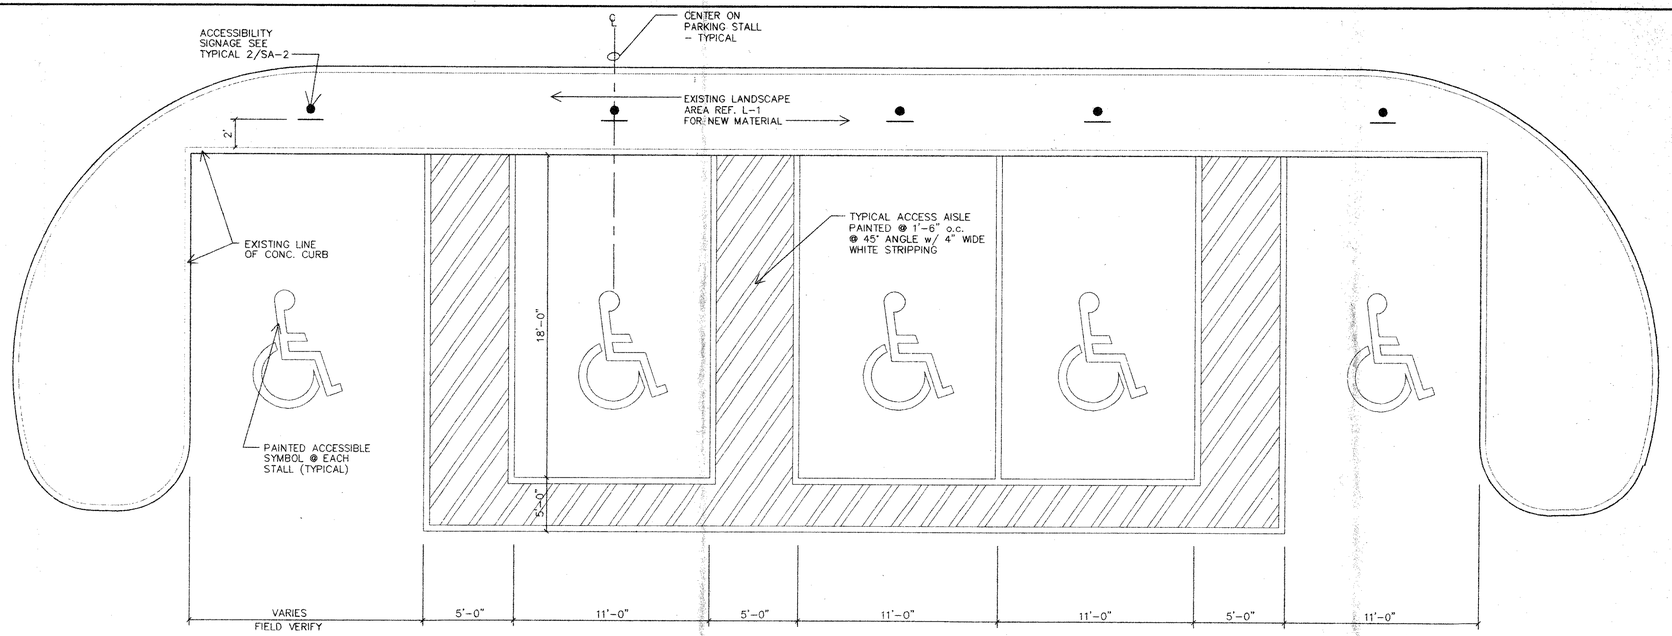

B ACCESSIBLE PARKING STALLS

SCALE: 1/4" = 1'-0"

NOTE:

1. THE G.C. SHALL REMOVE ALL EXISTING PARKING LOT ASPHALT THAT IS DETERIORATED OR HAS SETTLED DUE TO LACK OF PROPER SOIL COMPACTION. ALL SUCH AREAS ARE TO BE REGRADED, RECOMPACTED, & REPAVED. THIS WORK SHALL INCLUDE ALL AFFECTED CURBS, CURB/GUTTER COMBINATIONS, SIDEWALKS, CATCH BASINS AND PARKING BUMPERS. ENTIRE PARKING LOT IS TO DRAIN PROPERLY TO ALL EXISTING CURB CUTS OR CATCH BASINS. ALL REMAINING ASPHALT AREAS ARE TO BE RESEALED.
2. ENTIRE PARKING LOT IS TO BE RESTRIPED TO THE CONFIGURATION SHOWN. STRIPING COLOR IS TO BE, (WHITE). OTHER COLORS WILL BE REJECTED AND REPLACED AT CONTRACTOR'S EXPENSE.
3. REPAINT EXISTING SITE LIGHTING POLES AND STANDARDS OIL BASE ENAMEL COLOR BLACK, AND RELAMP w/ NEW LAMPS.

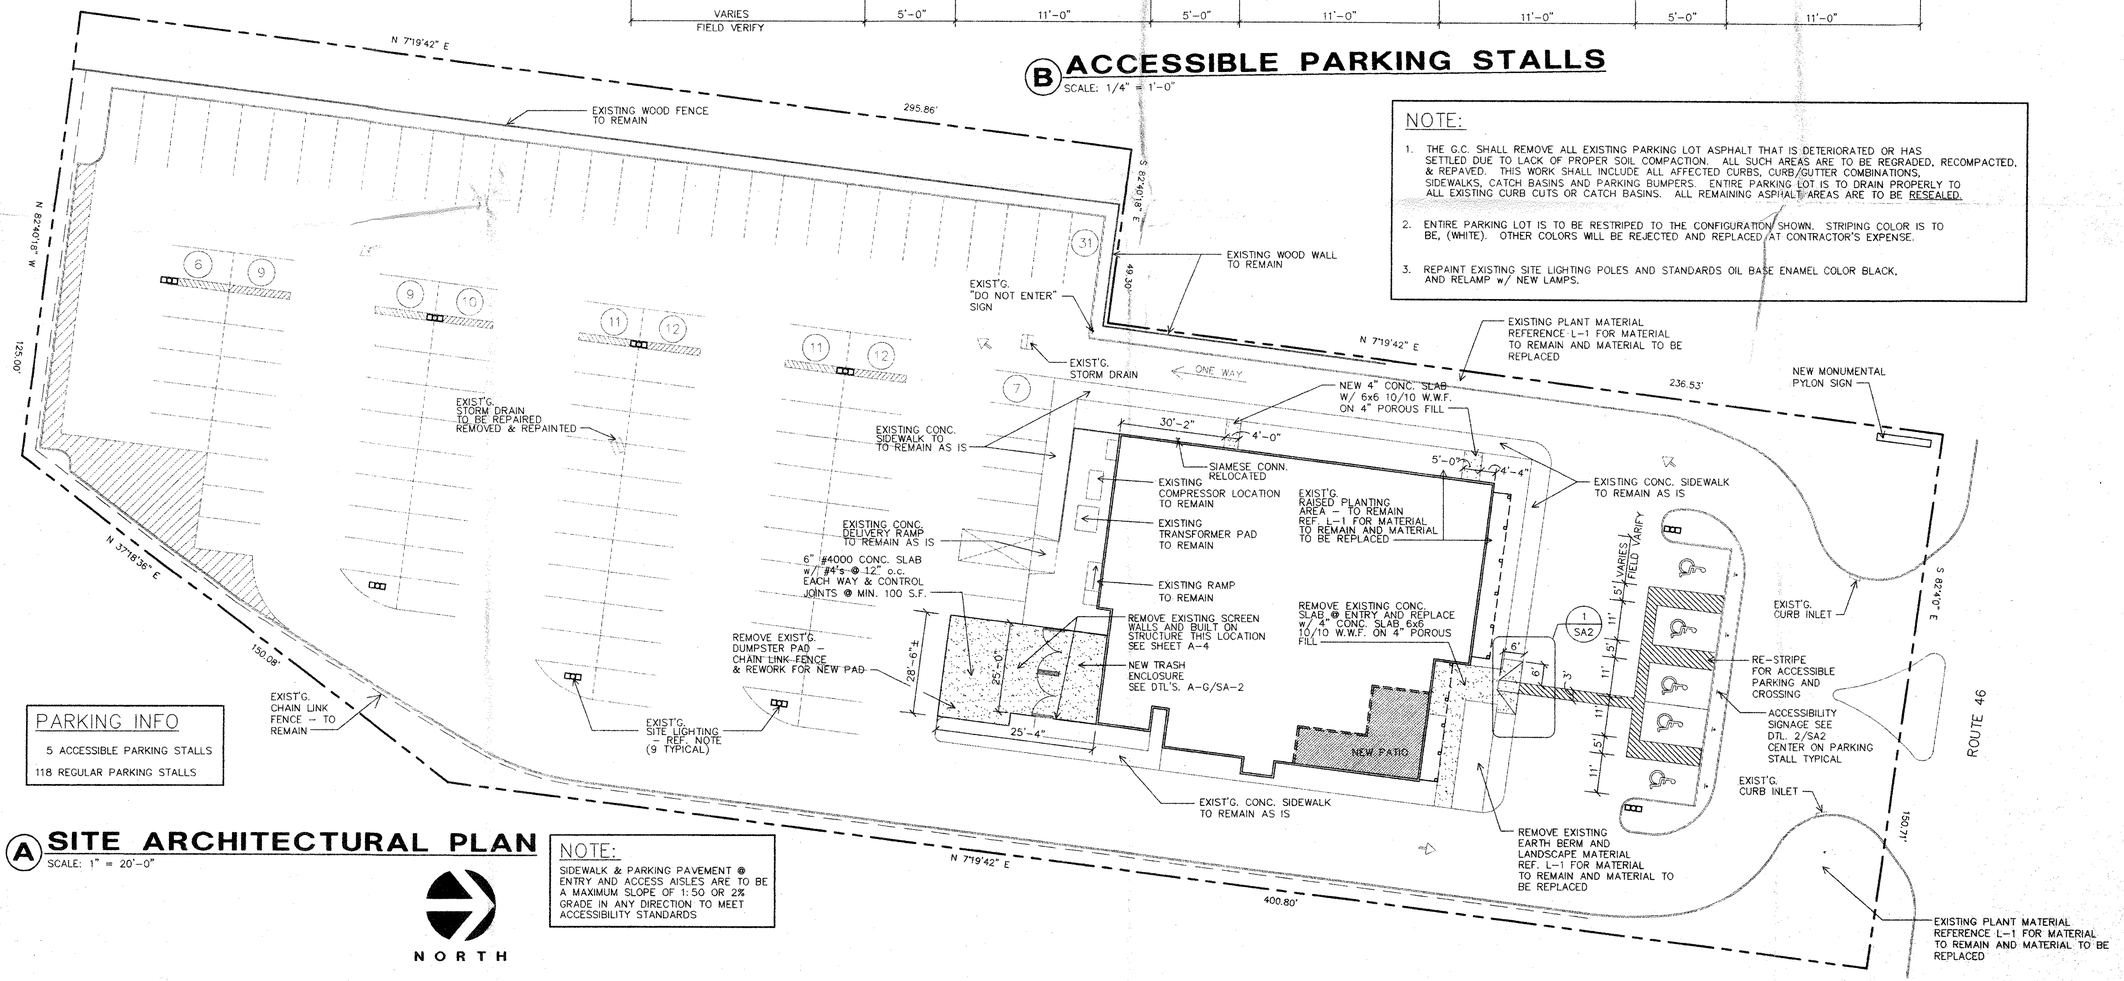

PARKING INFO

5 ACCESSIBLE PARKING STALLS

118 REGULAR PARKING STALLS

A SITE ARCHITECTURAL PLAN

SCALE: 1" = 20'-0"

NOTE:

SIDEWALK & PARKING PAVEMENT @ ENTRY AND ACCESS AISLES ARE TO BE A MAXIMUM SLOPE OF 1:50 OR 2% GRADE IN ANY DIRECTION TO MEET ACCESSIBILITY STANDARDS

NORTH

Time: 23:54:47
Date: 11/30/1994
Drawing File: C:\WAYNE\WAY-SA1.DWG (KEY)
Xrefs: None

LONE STAR STEAKHOUSE & SALOON, INC.
224 EAST DOUGLAS
WICHITA, KANSAS 67202
PH. (316) 264-8899

THE DESIGN AND DETAILS DISCLOSED HEREIN ARE THE EXCLUSIVE PROPERTY OF LONE STAR STEAKHOUSE & SALOON, INC. AND SHALL NOT BE COPIED OR REPRODUCTED IN WHOLE OR PART WITHOUT IT'S PRIOR WRITTEN CONSENT.
LONE STAR STEAKHOUSE SALOON, INC.
1994 ©

LONE STAR STEAKHOUSE & SALOON
WAYNE, N.J.

WINTER STUCKY ARCHITECTS
1024 EAST FIRST STREET
WICHITA, KS 67214
PH. 316-267-7142
FAX 267-6224

PROJECT ARCHITECT
KEVIN YOUNG

DEC. 2, 1994

TITLE
SITE ARCH. PLN.

SHEET NO.
SA-1